



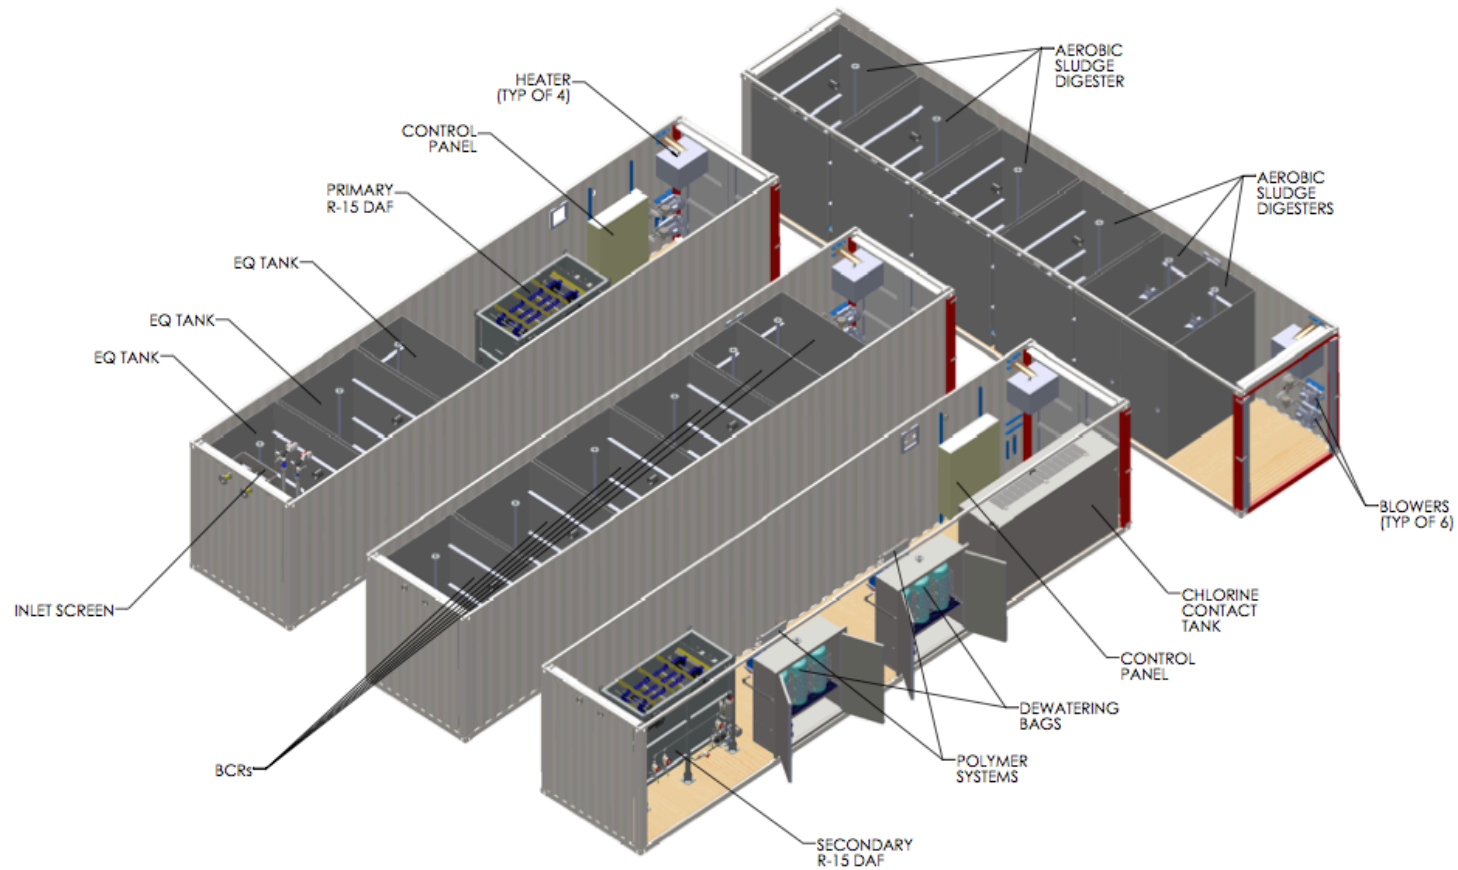


		4374 METRAL DR #134 NANAIMO, BC V9T2L8 CANADA		DWG. NO. MATERIAL	
PROJECT	30,000 GPD CONTAINER PLANT	OWN BY	AA	APPROV BY	DATE
DESCRIPTION	GENERAL SITE PLAN	SCALE	1:36	SHEET	REV
				2	2

SIDE VIEW

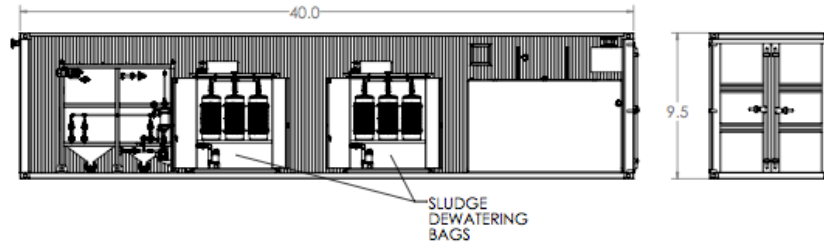

TOP VIEW

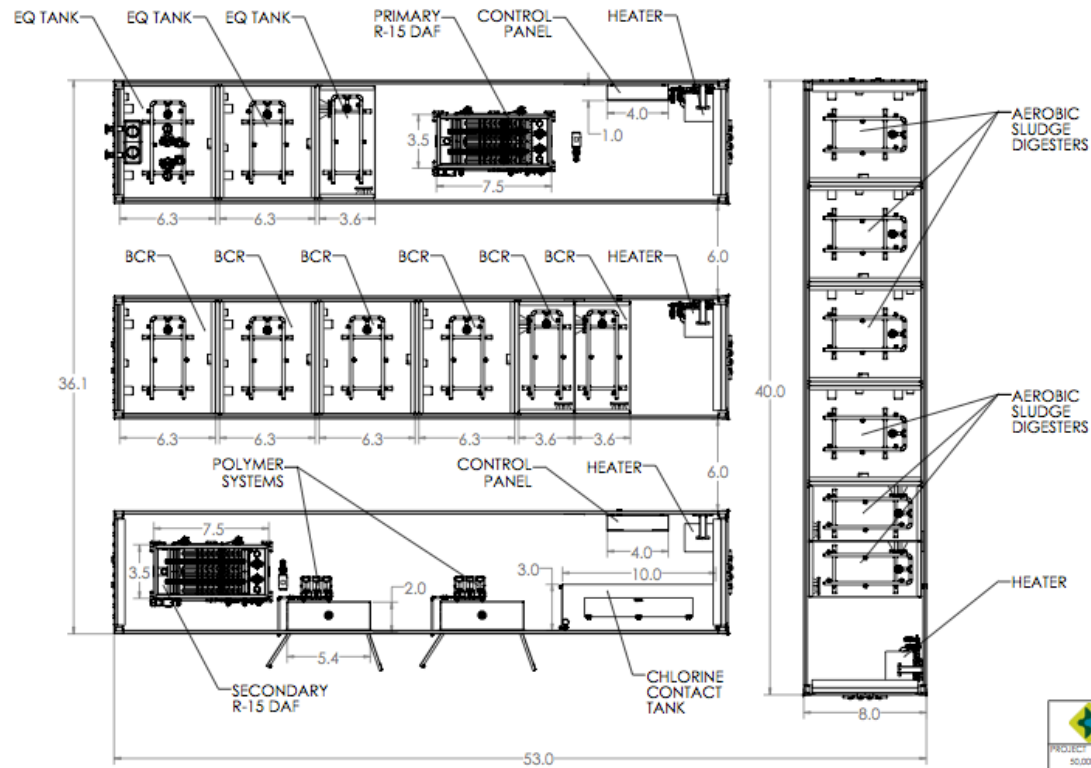

		6374 METRAL DR #134 NANAIMO, BC V9T2L6 CANADA		DWG. NO.	
		PROJECT 50,000 GPD CONTAINER PLANT		MATERIAL	
DESCRIPTION GENERAL SITE PLAN	SCALE 1:40	OWN BY AA	APPROV BY	DATE 08/22/2012	REV