



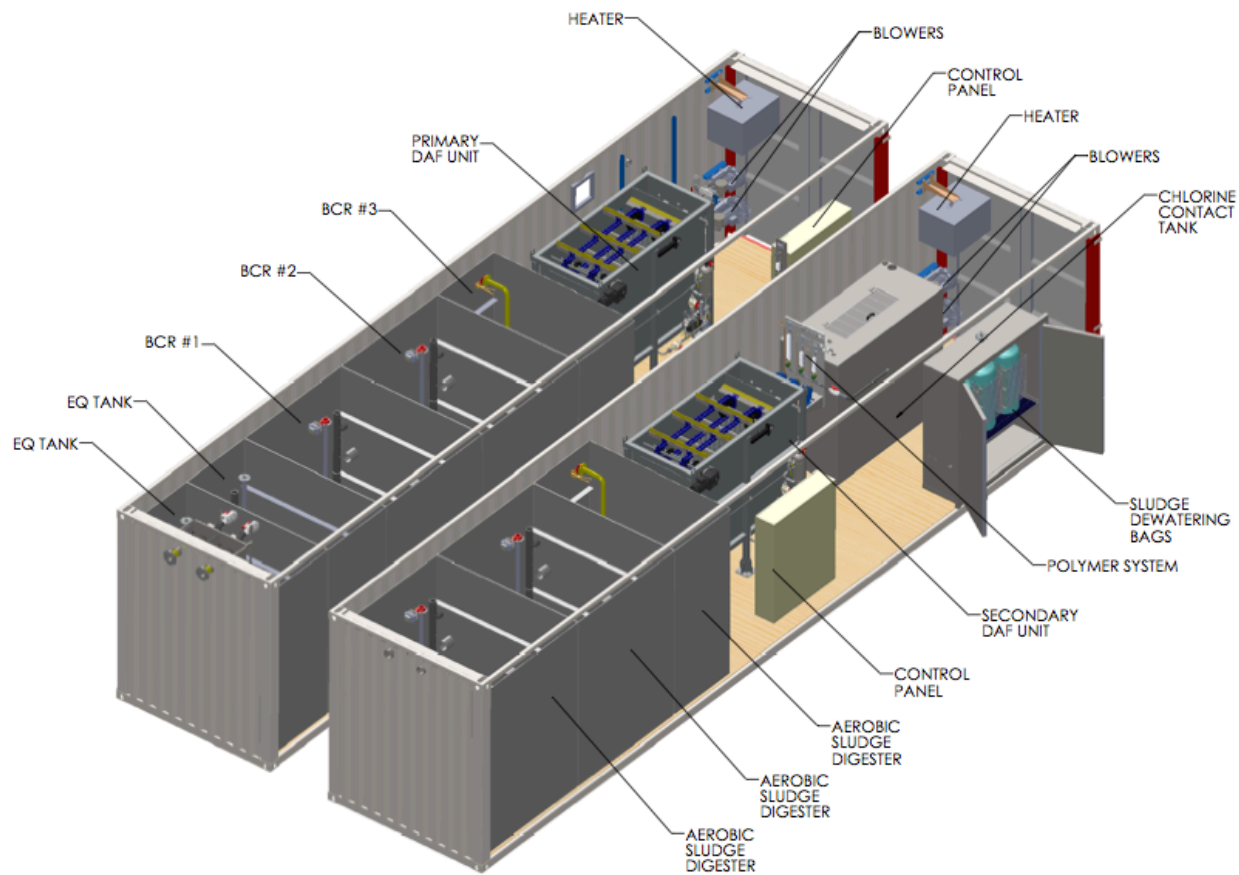


		6374 METRAL DR #134		DRWG. NO.	
		NANAIMO, BC V9T2L8		MATERIAL	
PROJECT		OWN BY	APPR BY	DATE	SIZ
25,000 GPD CONTAINER PLANT		AA	-	08/21/2012	D
DESCRIPTION		SCALE		SHT	OF
GENERAL PLAN LAYOUT		1:25		2	2

SIDE VIEW

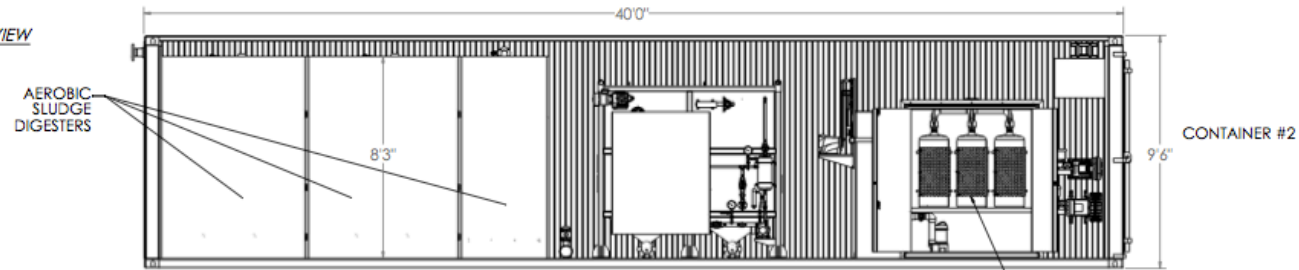

TOP VIEW

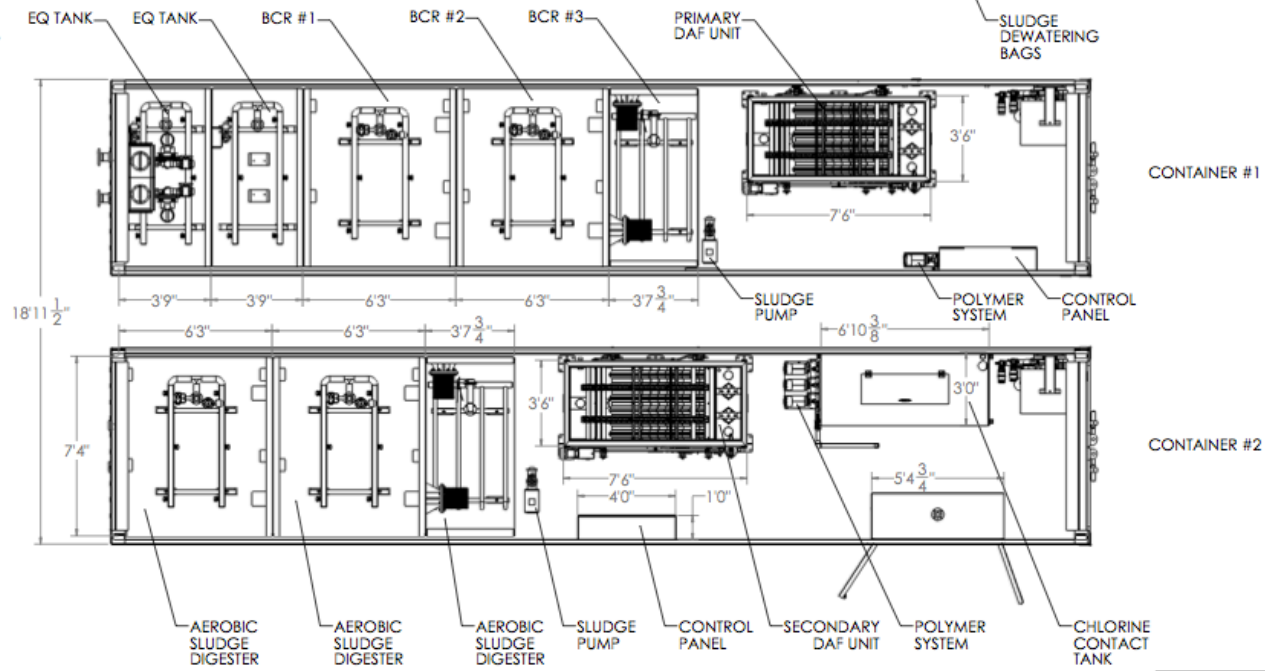

		6374 METRAL DR #134 NANAIMO, BC V9T2L8 CANADA		DWG. NO.	
		PROJECT 25,000 GPD CONTAINER PLANT		DATE 06/21/2012	
DESCRIPTION GENERAL PLAN LAYOUT		OWN BY AA	APPROV BY -	SCALE 1:25	REV A
				SHEET 1	OF 2