



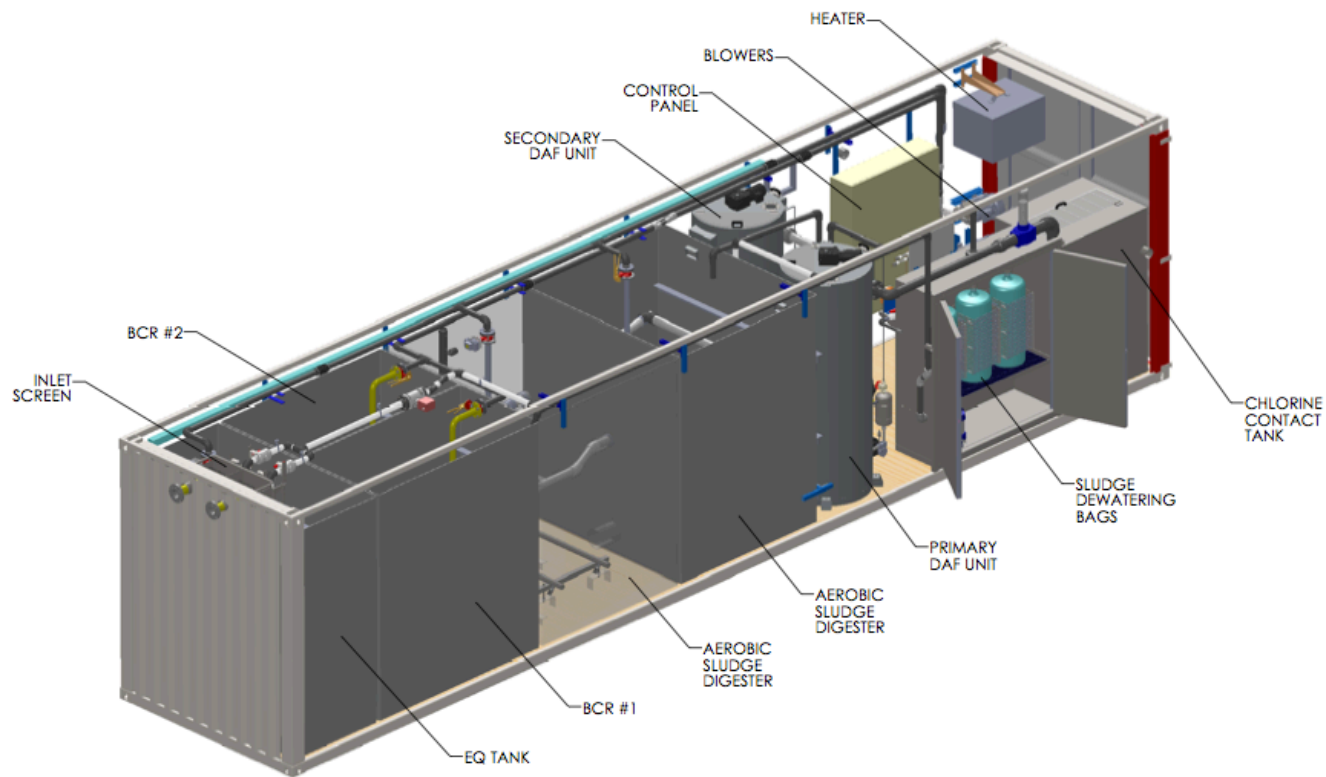


 raymac environmental services inc.		6374 METRAL DR #134 NANAIMO, BC V9T2L8 CANADA		OWN: NO.	
PROJECT 10,000 GPD CONTAINER PLANT		OWN BY AA	APPROV BY	DATE 08/21/2012	SIZE D
DESCRIPTION GENERAL PLAN LAYOUT				SCALE 1:20	REV 2

SIDE VIEW

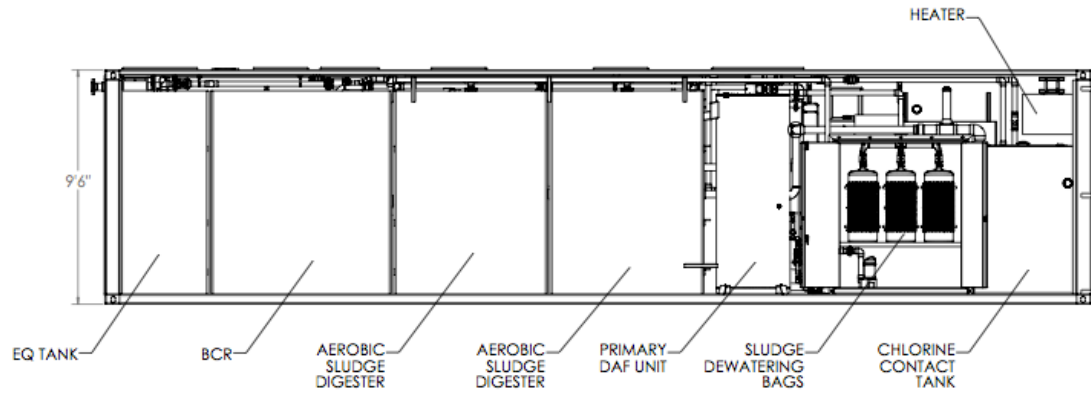

TOP VIEW

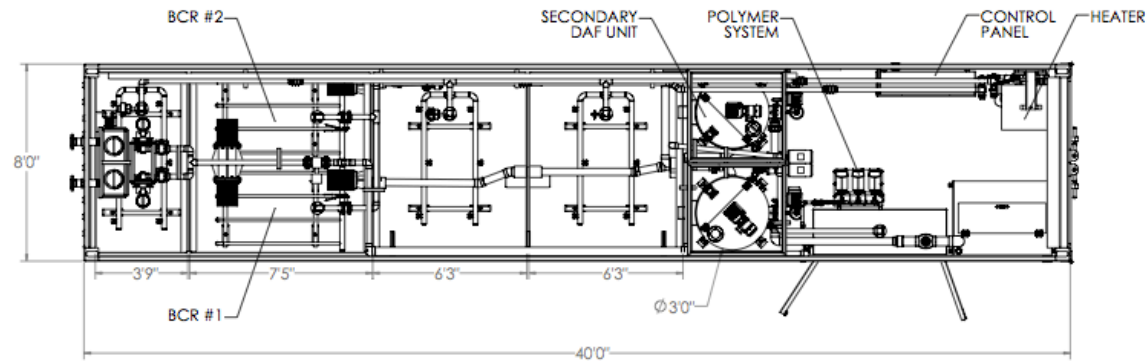

		6374 METRAL DR #134 NANAIMO, BC V9T2G8 CANADA		DWG. NO.	
		PROJECT 10,000 GPD CONTAINER PLANT		MATERIAL	
DESCRIPTION GENERAL PLAN LAYOUT		OWN BY AA	APPROV BY	DATE 08/21/2012	SIZE D
				SCALE 1:25	REV 1 2